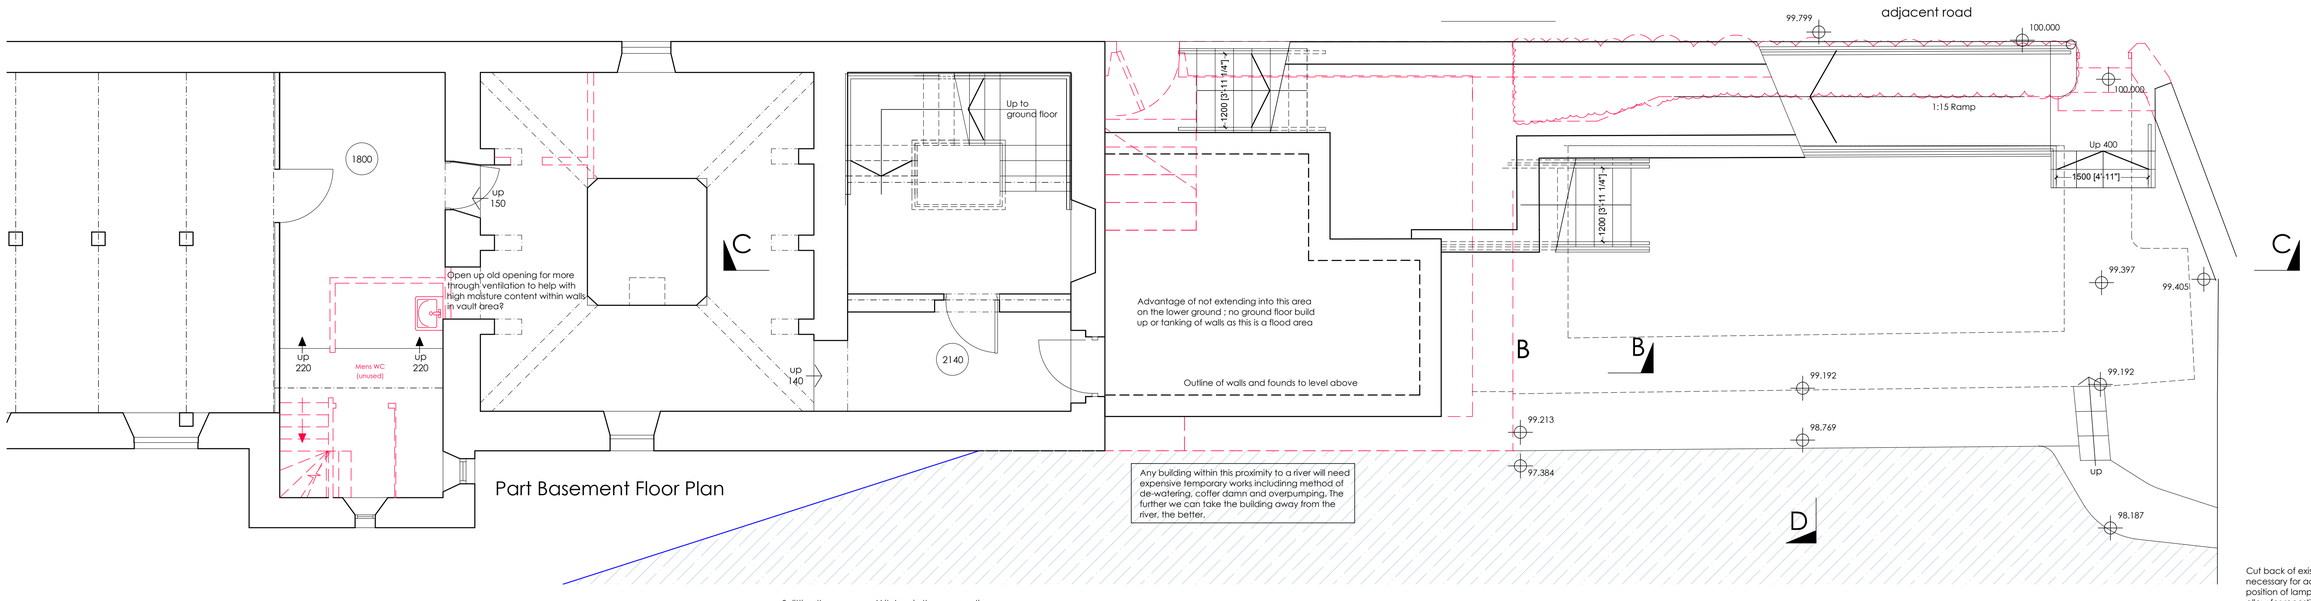

Part Basement Floor Plan

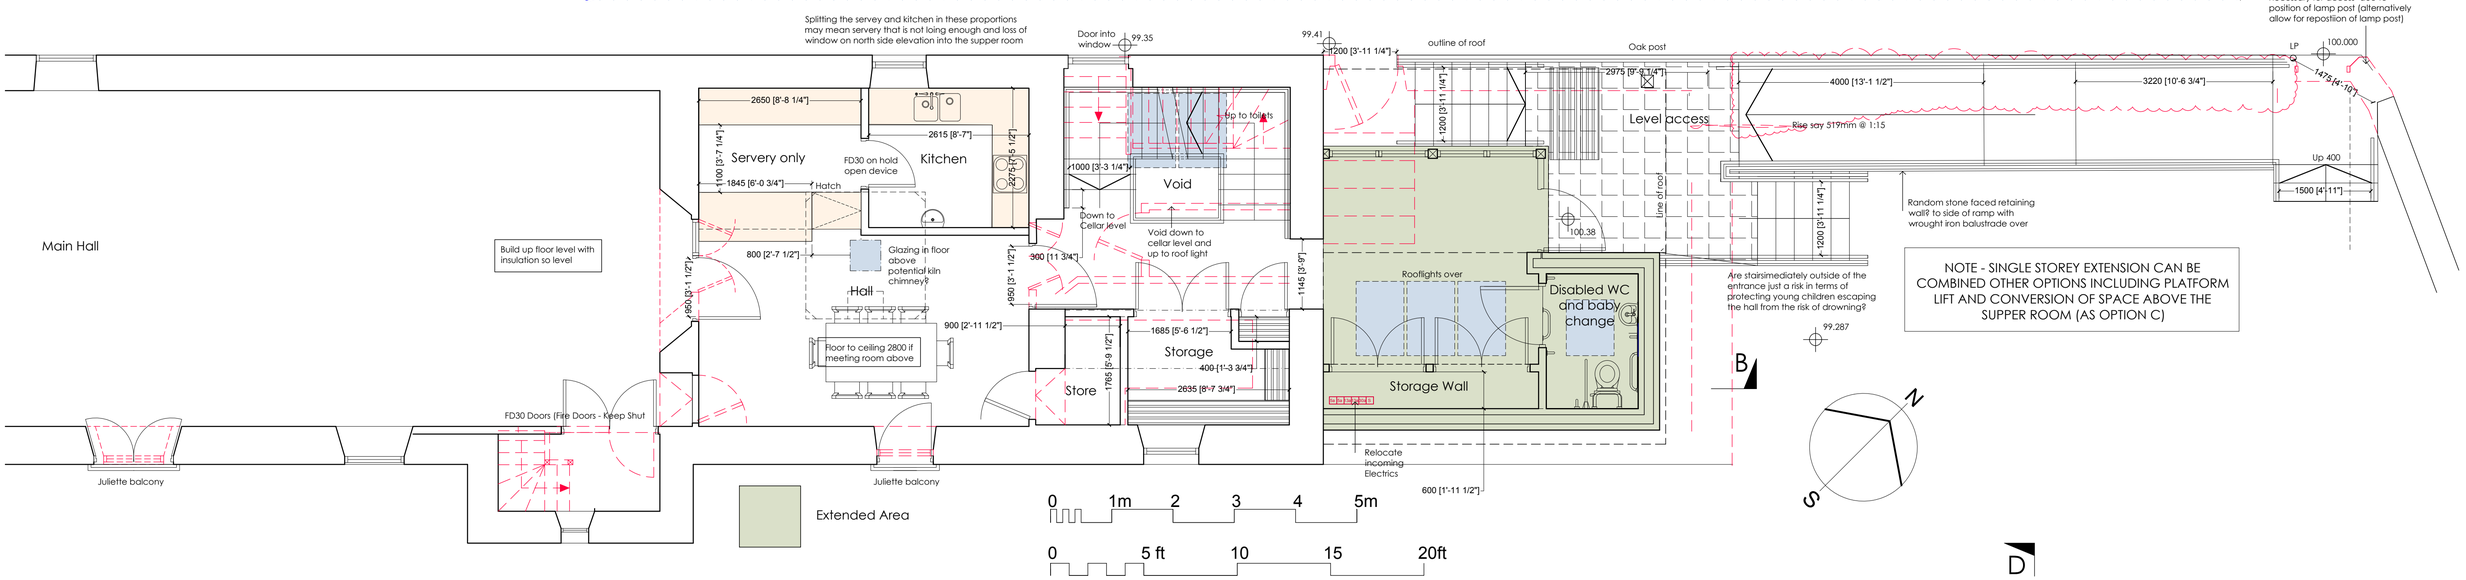

NOTE - SINGLE STOREY EXTENSION CAN BE COMBINED OTHER OPTIONS INCLUDING PLATFORM LIFT AND CONVERSION OF SPACE ABOVE THE SUPPER ROOM (AS OPTION C)

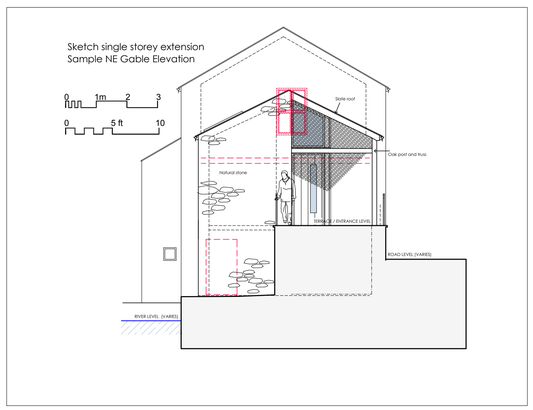

SKETCH B

SINGLE STOREY GABLE EXTENSION.
LEVEL ACCESS INTO THE BUILDING
NO PLATFORM LIFT.
First floor meeting room within existing attic space would need robust access statement as Building Regs expectation is that full accessibility is provided to new public spaces.
STORAGE ON THE MAIN ENTRANCE LEVEL - ADEQUATE FOR NEEDS OF HALL

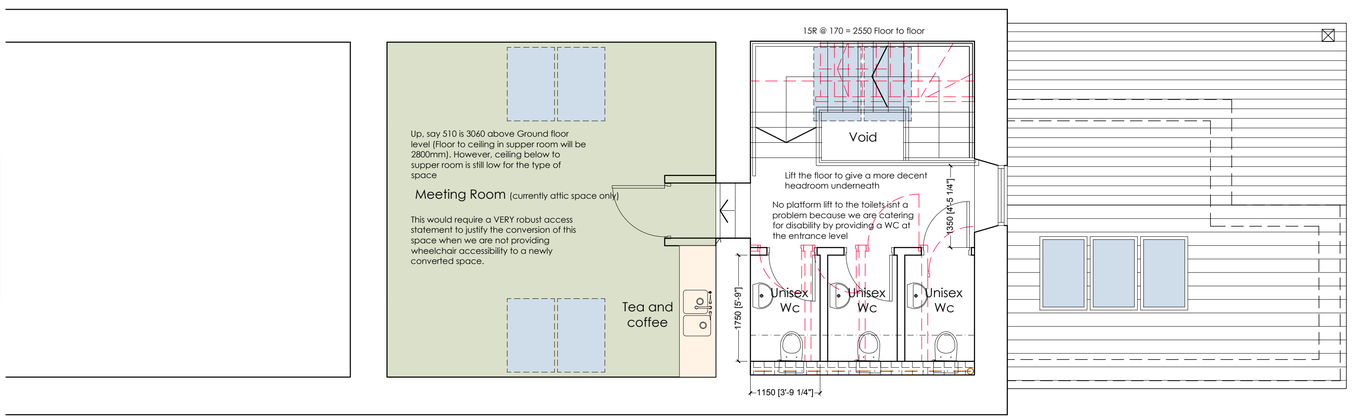

Part First Floor Plan

SKETCH B
PROPOSALS

PROPOSED ALTERATIONS
YEW TREE HALL
LORTON
Yew Tree Hall Trustees

DRAWING NO. : 22.35.21
SCALE : 1:50@A1
DRAWN BY : CW
DATE : MARCH 2025

WK DESIGN ARCHITECTS
43 The Mount | Papcastle | Cockermouth | Cumbria | CA13 0JZ
studio@wkdesignarchitects.co.uk | www.wkdesignarchitects.co.uk
Carolyn Williamson 07773 329572 | Paul Kitchin 07968 094847

All information remains the property of the designer and may not be used for any purpose whatsoever, or reproduced through any medium without the written permission of the designer. No responsibility is accepted for unauthorised use. Do not scale off drawings, work from figured dimensions only and always verify on site.